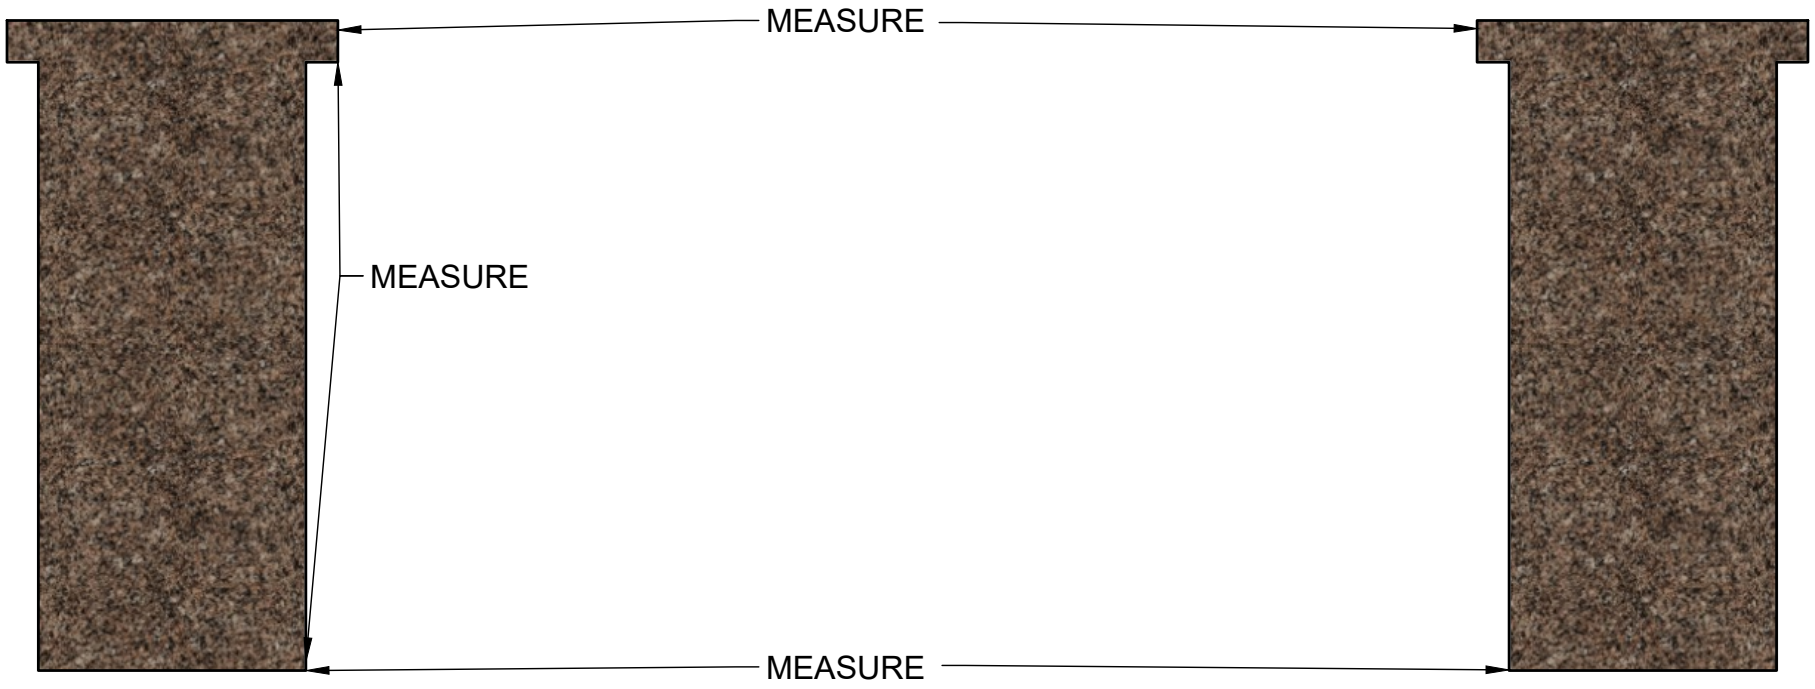


NC CUSTOM GATE

PROJECT

NC CUSTOM GATE

TITLE

MEASURE EXISTING COLUMNS AND POST

APPROVED	SIZE	CODE	DWG NO	REV
CHECKED	A			
DRAWN Oliver Swanson 1/30/2026	SCALE 1:12	WEIGHT	SHEET 1/1	